Title: AGS 16 x 9 3+1 WC

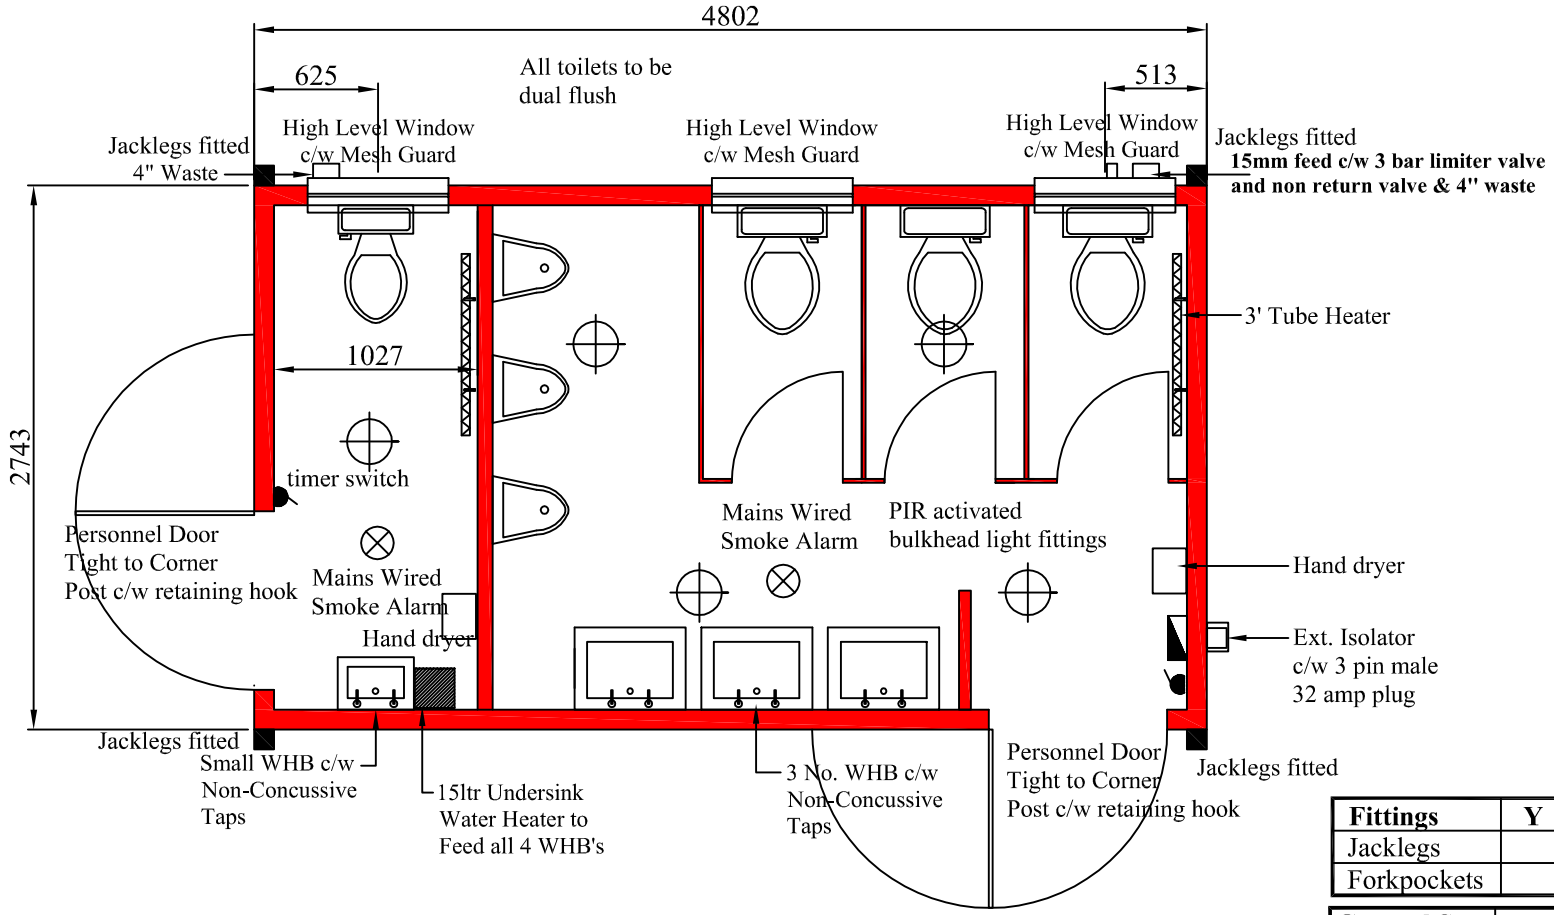

Fittings	Y	N	initials
Jacklegs			
Forkpockets			

General Spec	type	initials
wallboards	EGB-52	
flooring	Polyfloor - Grey	
flat/profiled		

Drawing No.	Stack-0265
Job No.	

Checked and signed off by:	
Customer:	
Sales:	
Production:	

Amendments/Additions to Specification	
JACKLEGS FITTED	
All doors are external removable steel doors	
Hand driers to be provided	Ceiling panels CSM10

LYDNEY PROFILE

This drawing is the property of STACKRIGHT LTD and must not be reproduced or copied in whole or in part without the prior written consent of STACKRIGHT LTD.

ISSUE	DATE	AMENDMENTS	DRAWN BY